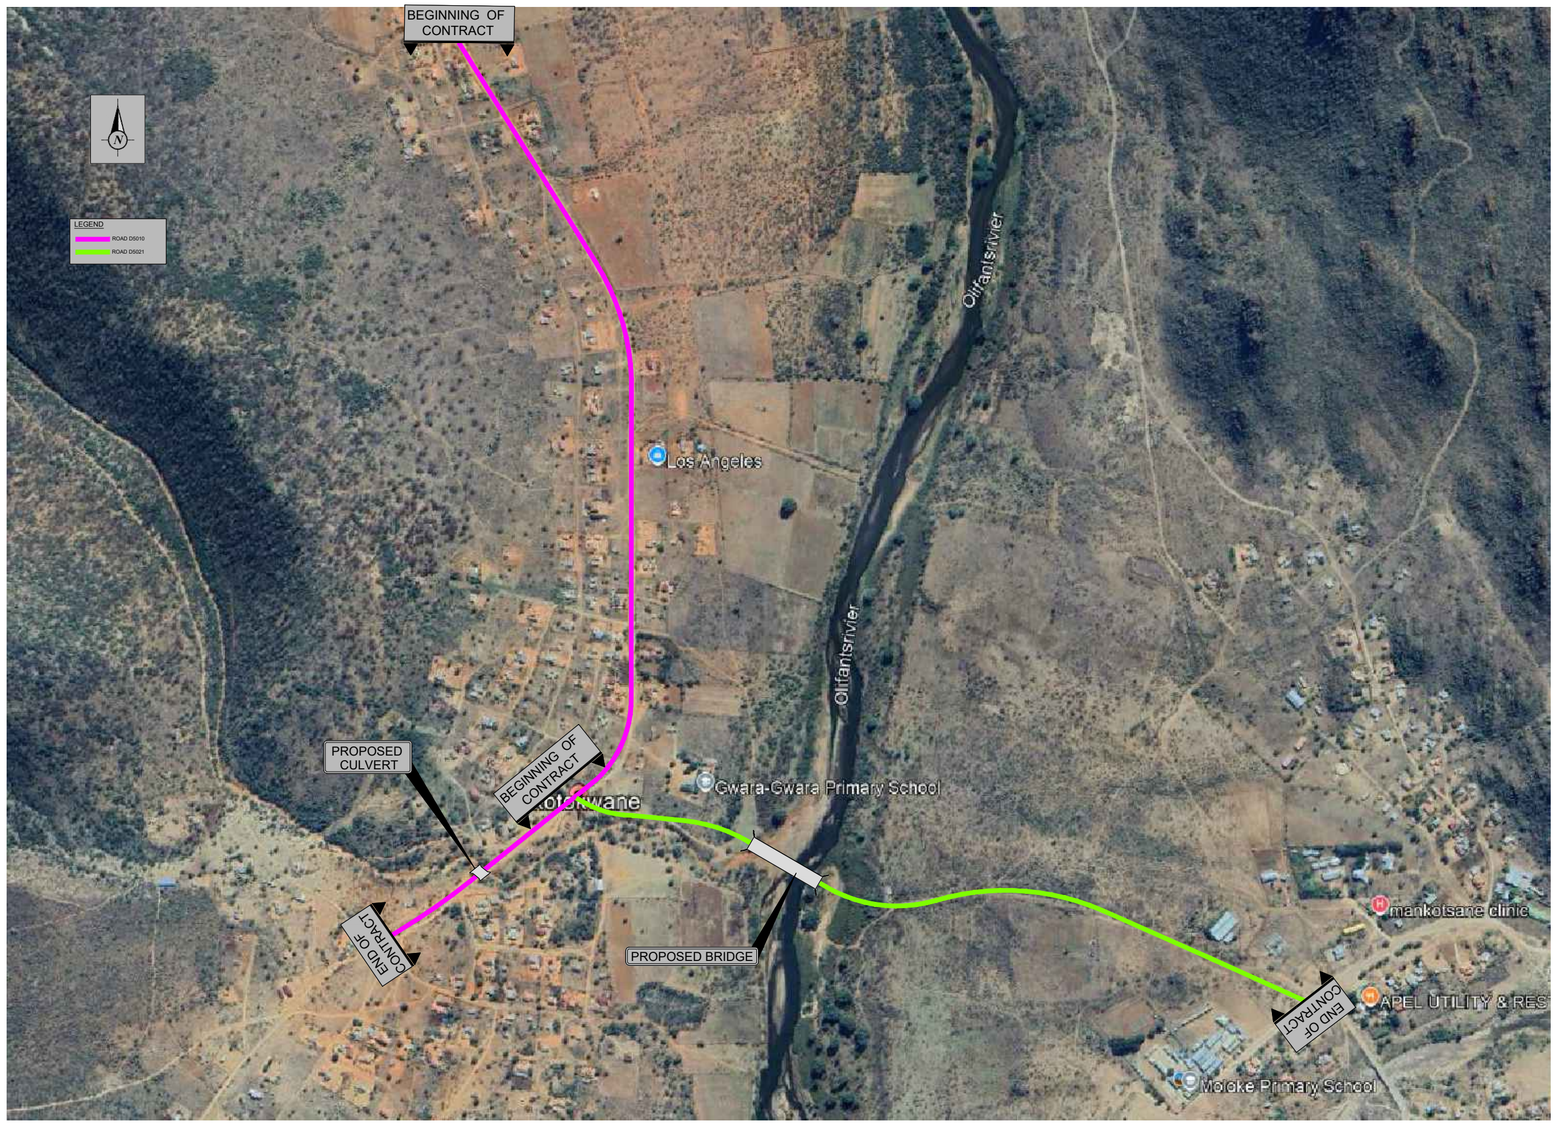


ROAD 5010 AND 5021 - SITE PLAN LAYOUT

NTS

No.	DATE	REVISION	CONSULT. ENG.	DIR.

DESIGN DRAWING

DESIGNED BY	ML SETENANE
CHECKED BY	LM SEKHUKHUNE
DRAWN BY	NM KANYANE
CHECKED BY	ML SETENANE

ROADS AGENCY LIMPOPO (SOC) Ltd
26 RABÉ STREET
POLOKWANE
0700

TEL: (015) 291 4236/8/9/3772
FAX: (015) 284 4701

MANAGER

CONSULTING ENGINEER

SEKHUKHUNE & ASSOCIATES
P O BOX 326
MARULANENG
1067

TEL: (086) 199 9116
FAX: (086) 010 5945

CONTRACT NUMBER: RAL/C1282/2022

THE UPGRADING OF ROAD D5010 FROM MAIJANE TO NKOTOKWANE
IN THE CAPRICORN DISTRICT OF LIMPOPO PROVINCE

SITE PLAN LAYOUT

DESIGN PLAN (Full signatures)

Manager 2026/__/__

Consulting Engineer 2026/__/__

PLAN NO.

PLAN CODE

SHEET 1 OF 1

SCALE
AS SHOWN

RAL PLAN NO

REVISION

CONSULTANTS PLAN No.

RAL/C1282-STP/01