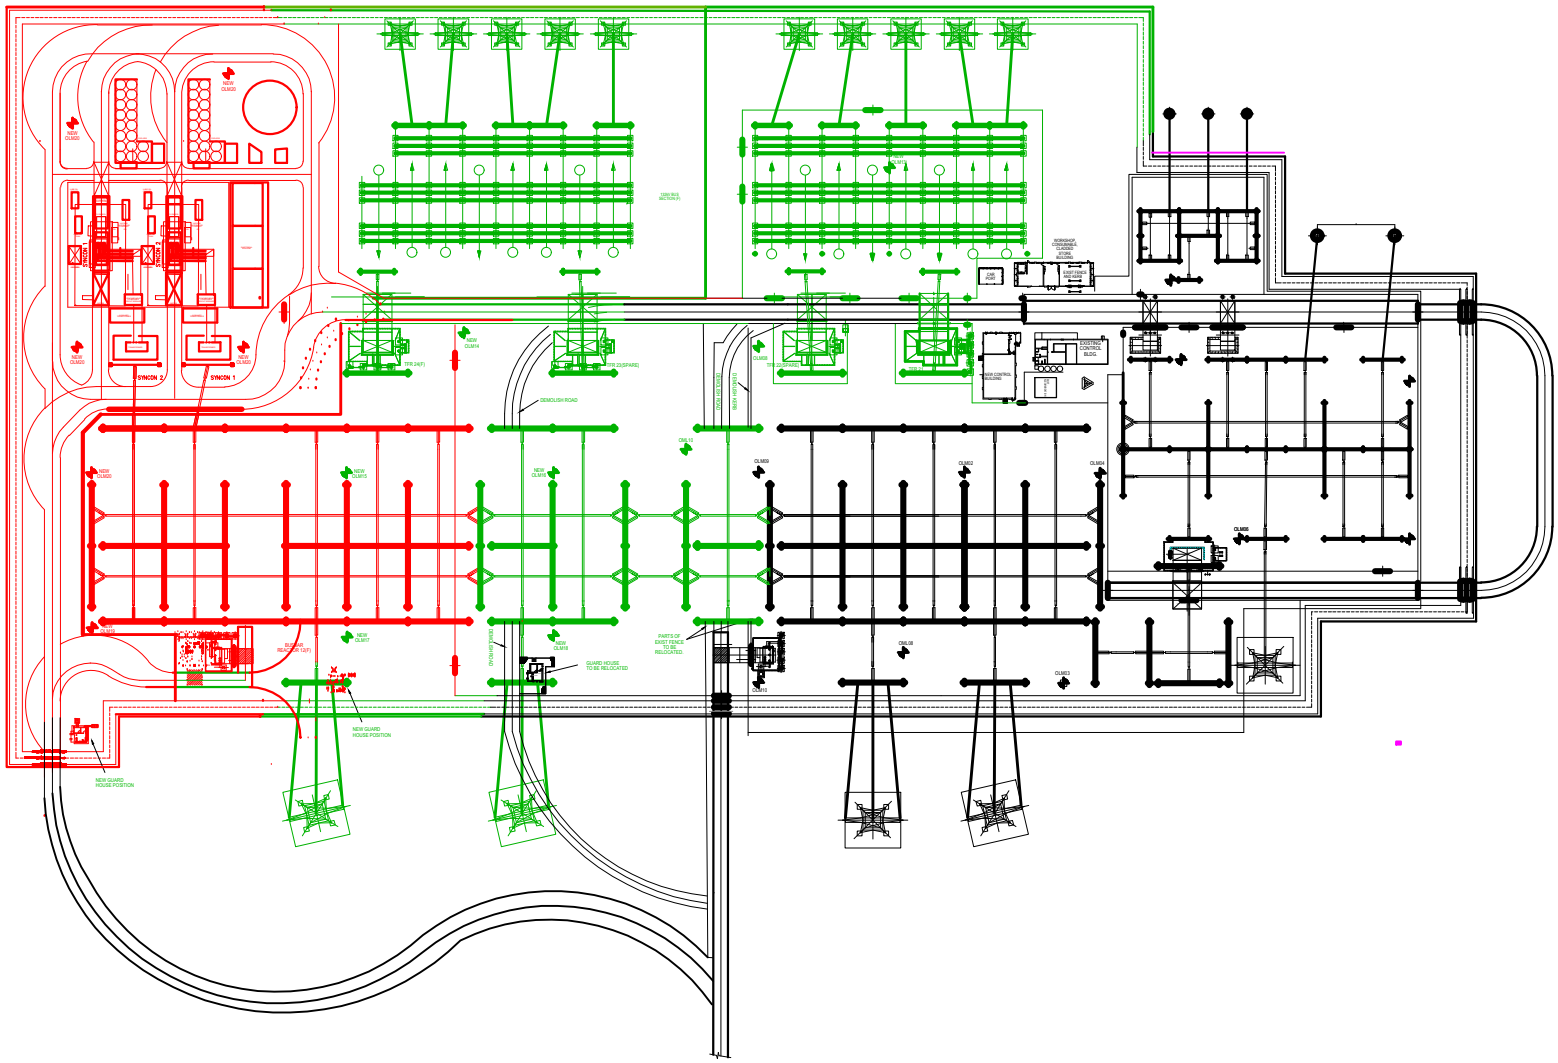

SYNCON 2
SYNCON 1
DEMOLISH ROAD
NEW GUARD HOUSE POSITION
GUARD HOUSE TO BE RELOCATED
PARTS OF EXIST FENCE TO BE RELOCATED
NEW GUARD HOUSE POSITION