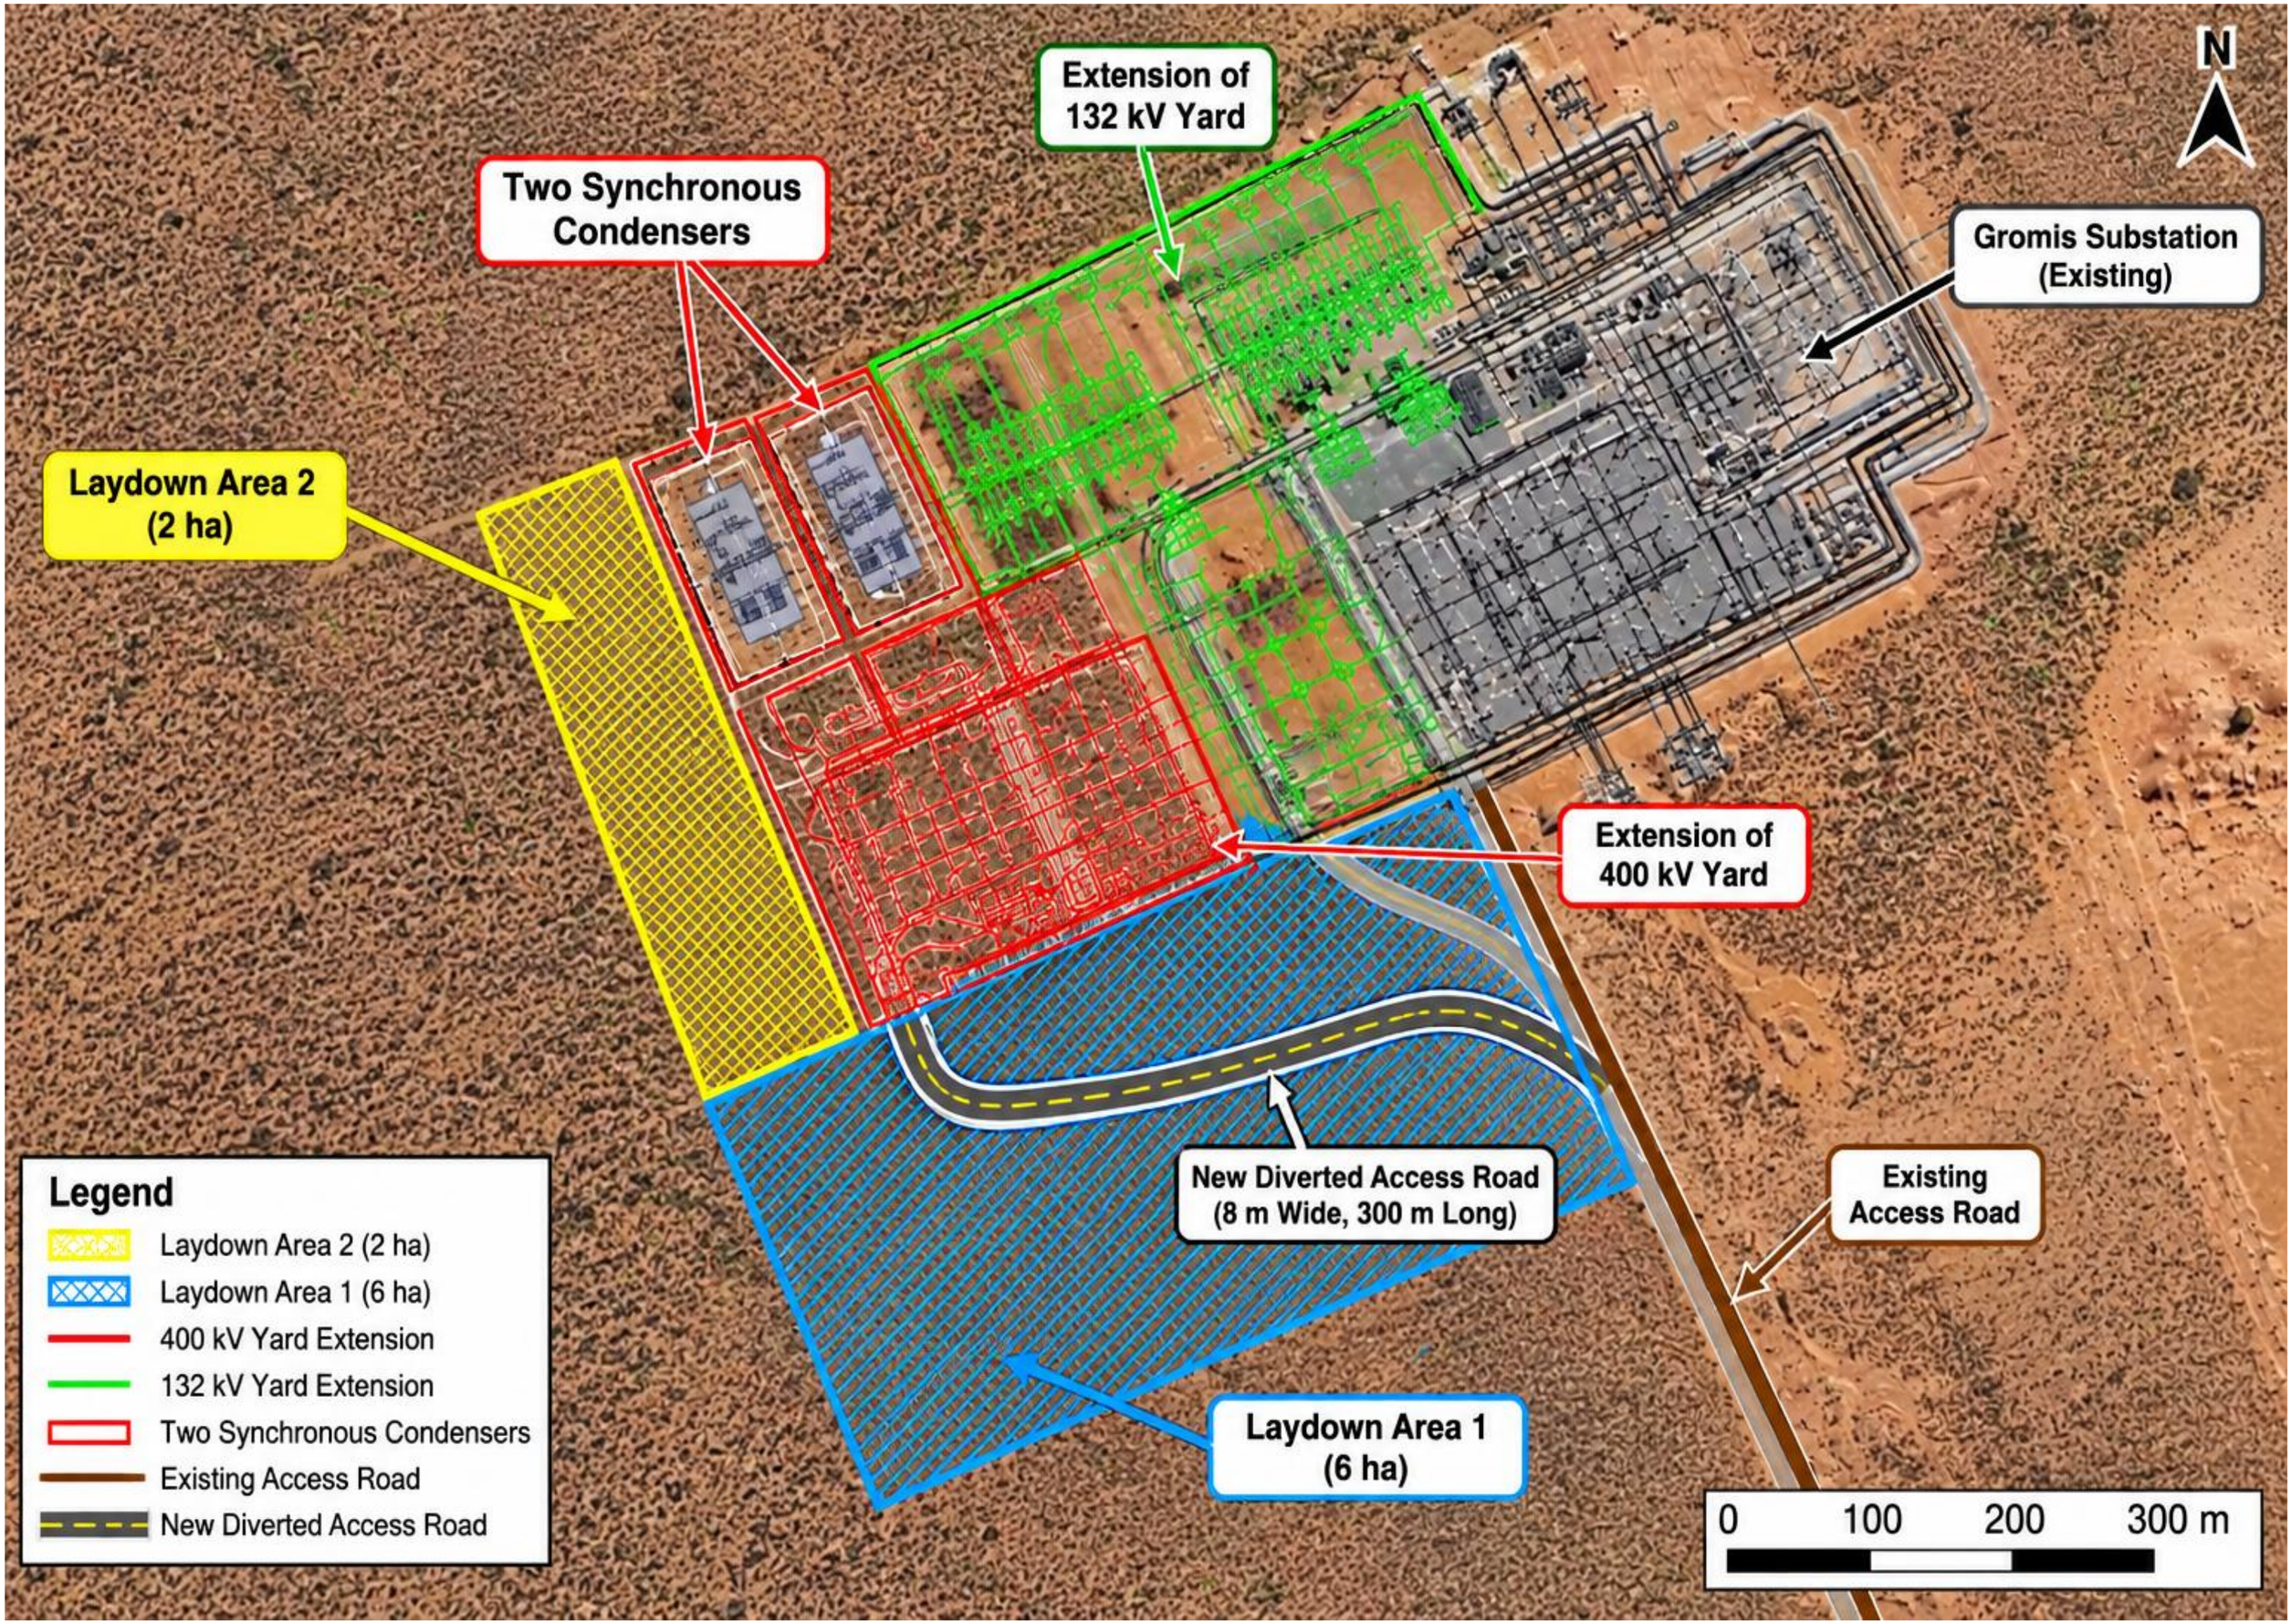

N
Extension of
132 kV Yard
Two Synchronous
Condensers
Gromis Substation
(Existing)
Laydown Area 2
(2 ha)
Extension of
400 kV Yard
New Diverted Access Road
(8 m Wide, 300 m Long)
Existing
Access Road
Laydown Area 1
(6 ha)
Legend
Laydown Area 2 (2 ha)
Laydown Area 1 (6 ha)
400 kV Yard Extension
132 kV Yard Extension
Two Synchronous Condensers
Existing Access Road
New Diverted Access Road
0
100
200
300 m