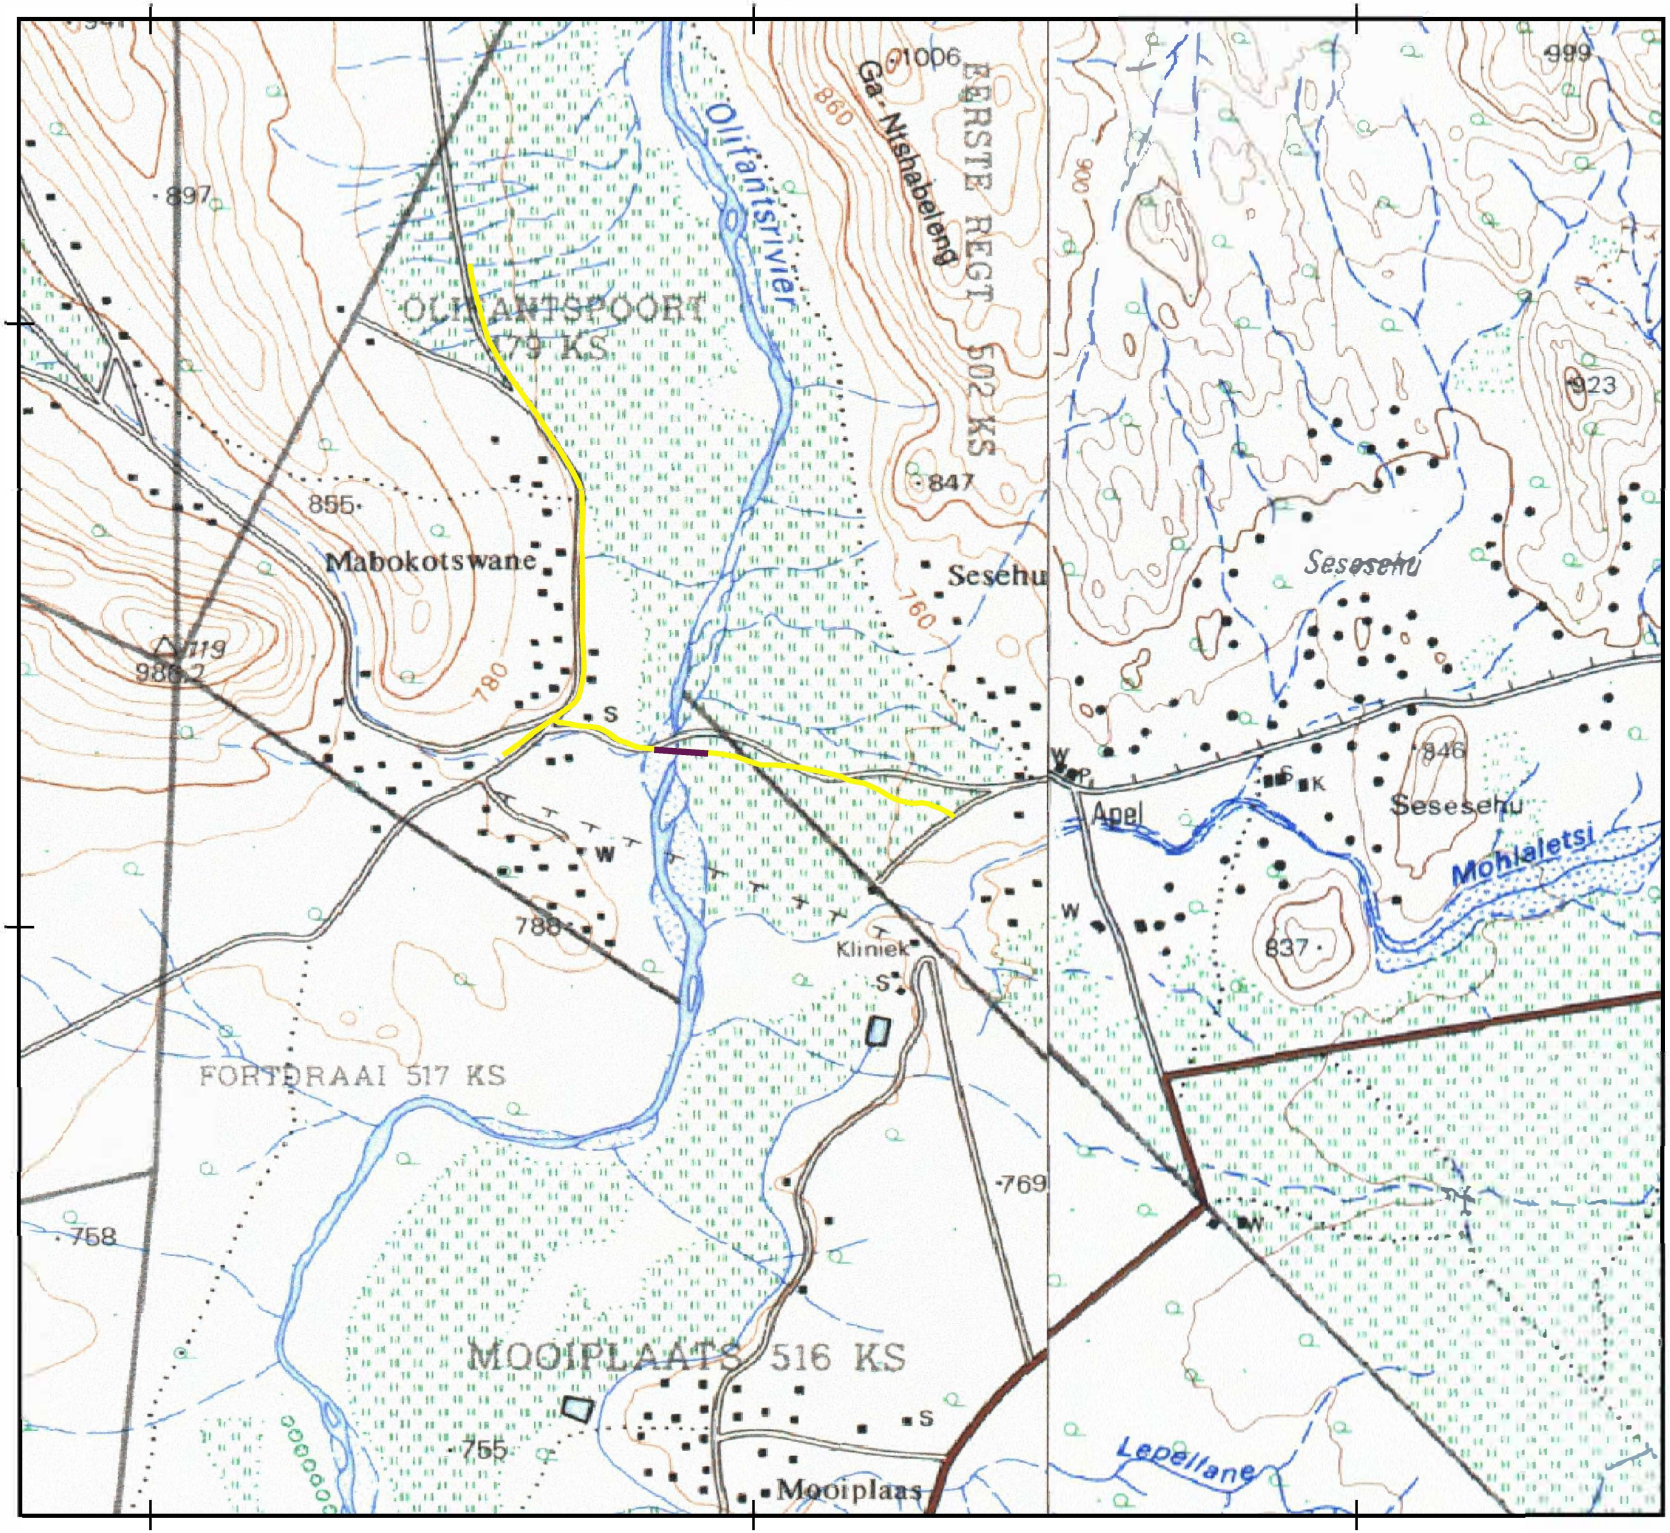


The proposed construction of a bridge & Road D5021 & the upgrading Road D5010 from Apel to Nkotokwane

Topographic Map

Legend

- Bridge
- Road D5010
- Road D5021

0 500 1,000 m

Scale 1:19876

QEMS
Pursuing new horizons

Tel: +27 61 535 3141
Email: info@qems.co.za
Website: www.qems.co.za